Plan and Concept © Adventure Playgrounds Pty. Ltd. 2015. Illustrations are schematic only actual details may vary.

adventure+ | spectrum+

S5490U Claremont Play Unit
Equipment Illustration - View 1

@ sales@adventureplus.net.au
1300 237 587
adventureplus.net.au

Plan and Concept © Adventure Playgrounds Pty Ltd 2015. Illustrations are schematic only, actual details may vary.

adventure+ | spectrum+

S5490U Claremont Play Unit
Equipment Illustration - View 2

@ sales@adventureplus.net.au
1300 237 587
adventureplus.net.au

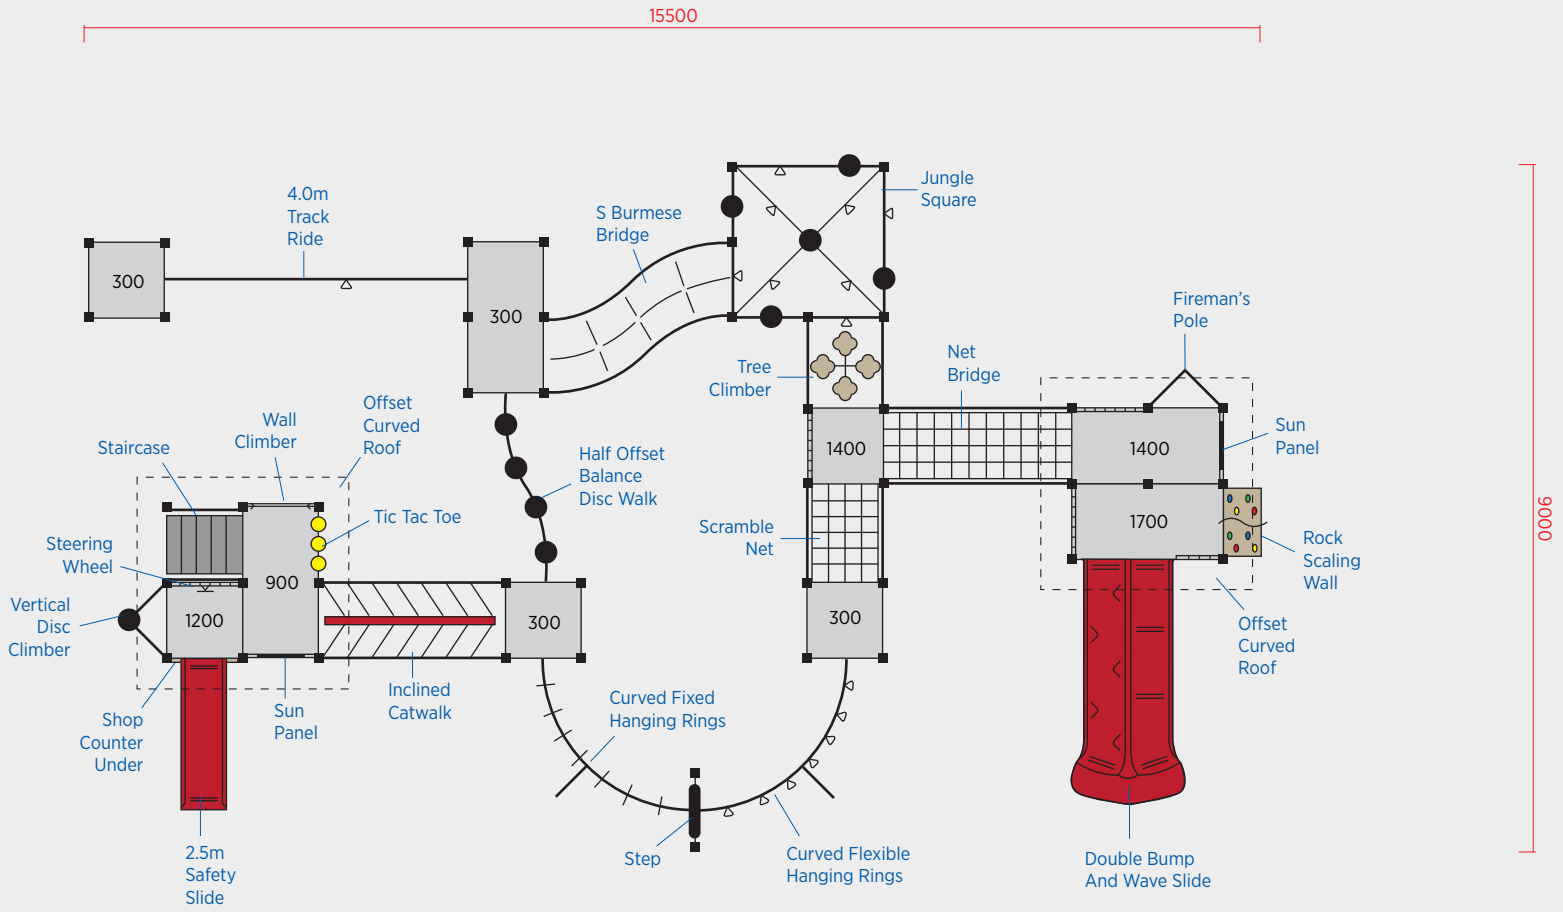

SCALE 1:100 0 1 2 3 4

- Plans and illustrations are schematic only, actual detail may vary. Do not scale for dimensions. Allow 5% minimum additional clearance for site variations.

Plan and Concept © Adventure Playgrounds Pty. Ltd. 2015.

adventure+ | spectrum+

S5490U Claremont Play Unit
Equipment Plan

@ sales@adventureplus.net.au
1300 237 587
adventureplus.net.au

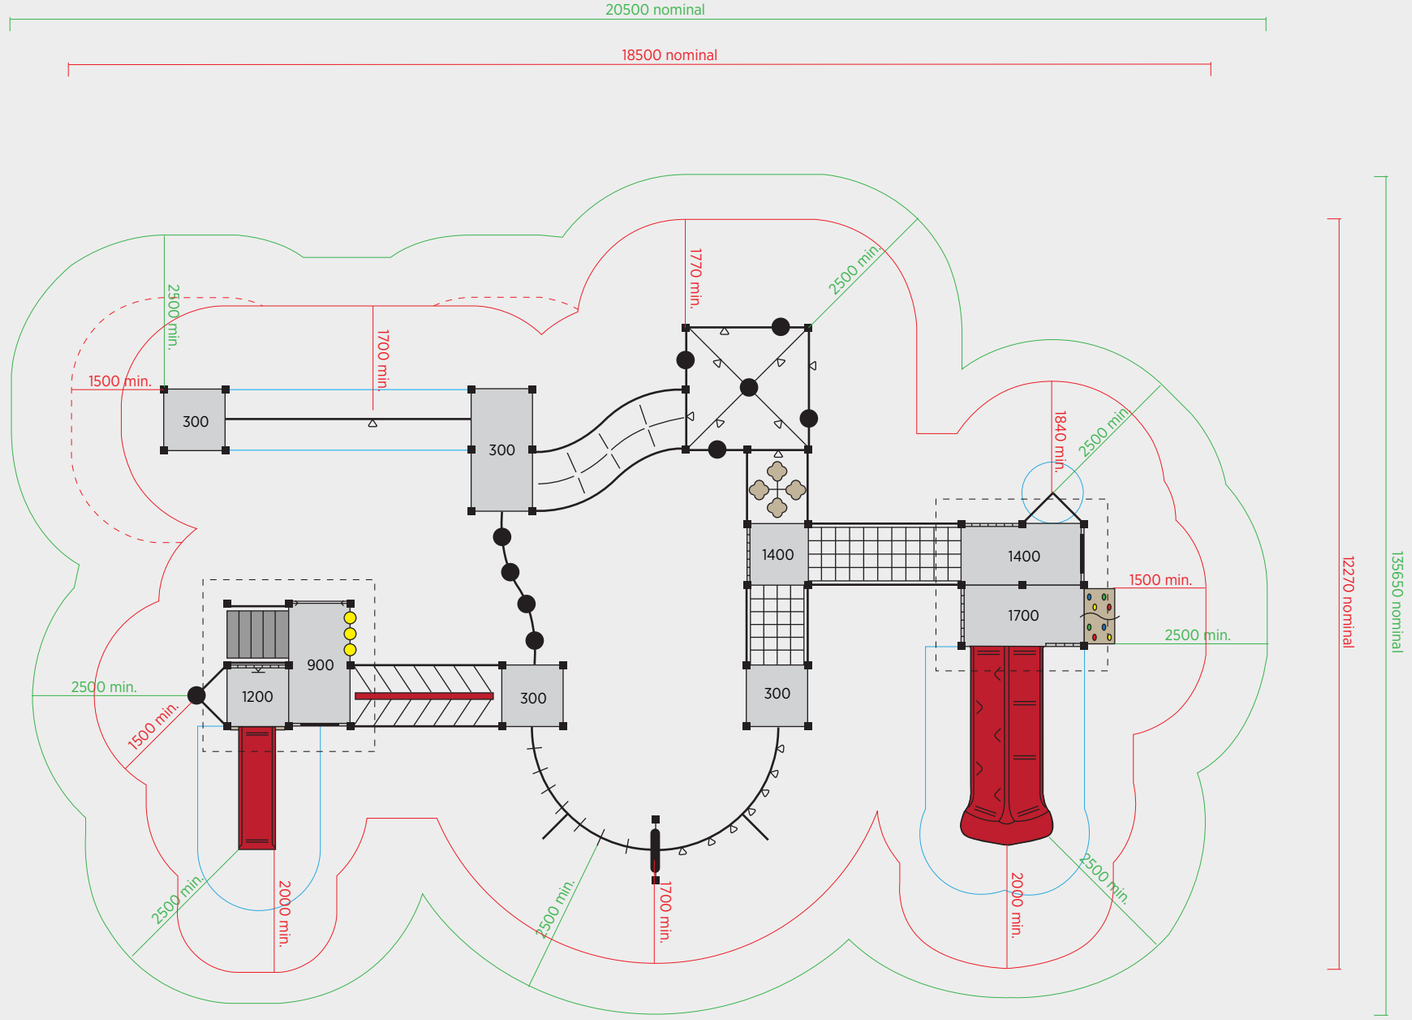

SCALE 1:100 0 1 2 3 4

- Provide undersurfacing in accordance with AS/NZS 4422:1996. Mulch undersurfacing should be 200mm minimum compacted depth.
- Plans and illustrations are schematic only, actual details may vary. Do not scale for dimensions. Allow 5% minimum additional clearance for site variations.
- Falling Space:

Minimum impact area as per AS4685-2014

Required free space as per AS4685-2014

Victorian Dept. of Education minimum

Recommended clearance area

Plan and Concept © Adventure Playgrounds Pty. Ltd. 2015.

adventure+ | spectrum+

S5490U Claremont Play Unit
Impact Areas Plan

@ sales@adventureplus.net.au
1300 237 587
adventureplus.net.au