


Plan and Concept © Adventure Playgrounds Pty Ltd 2021 | Illustrations are schematic only, actual details may vary

adventure + | pinnacle +

**S1250S Mt Aspiring Steel Frame Structure**
Equipment Illustration

@ sales@adventureplus.net.au
1300 237 587
adventureplus.net.au

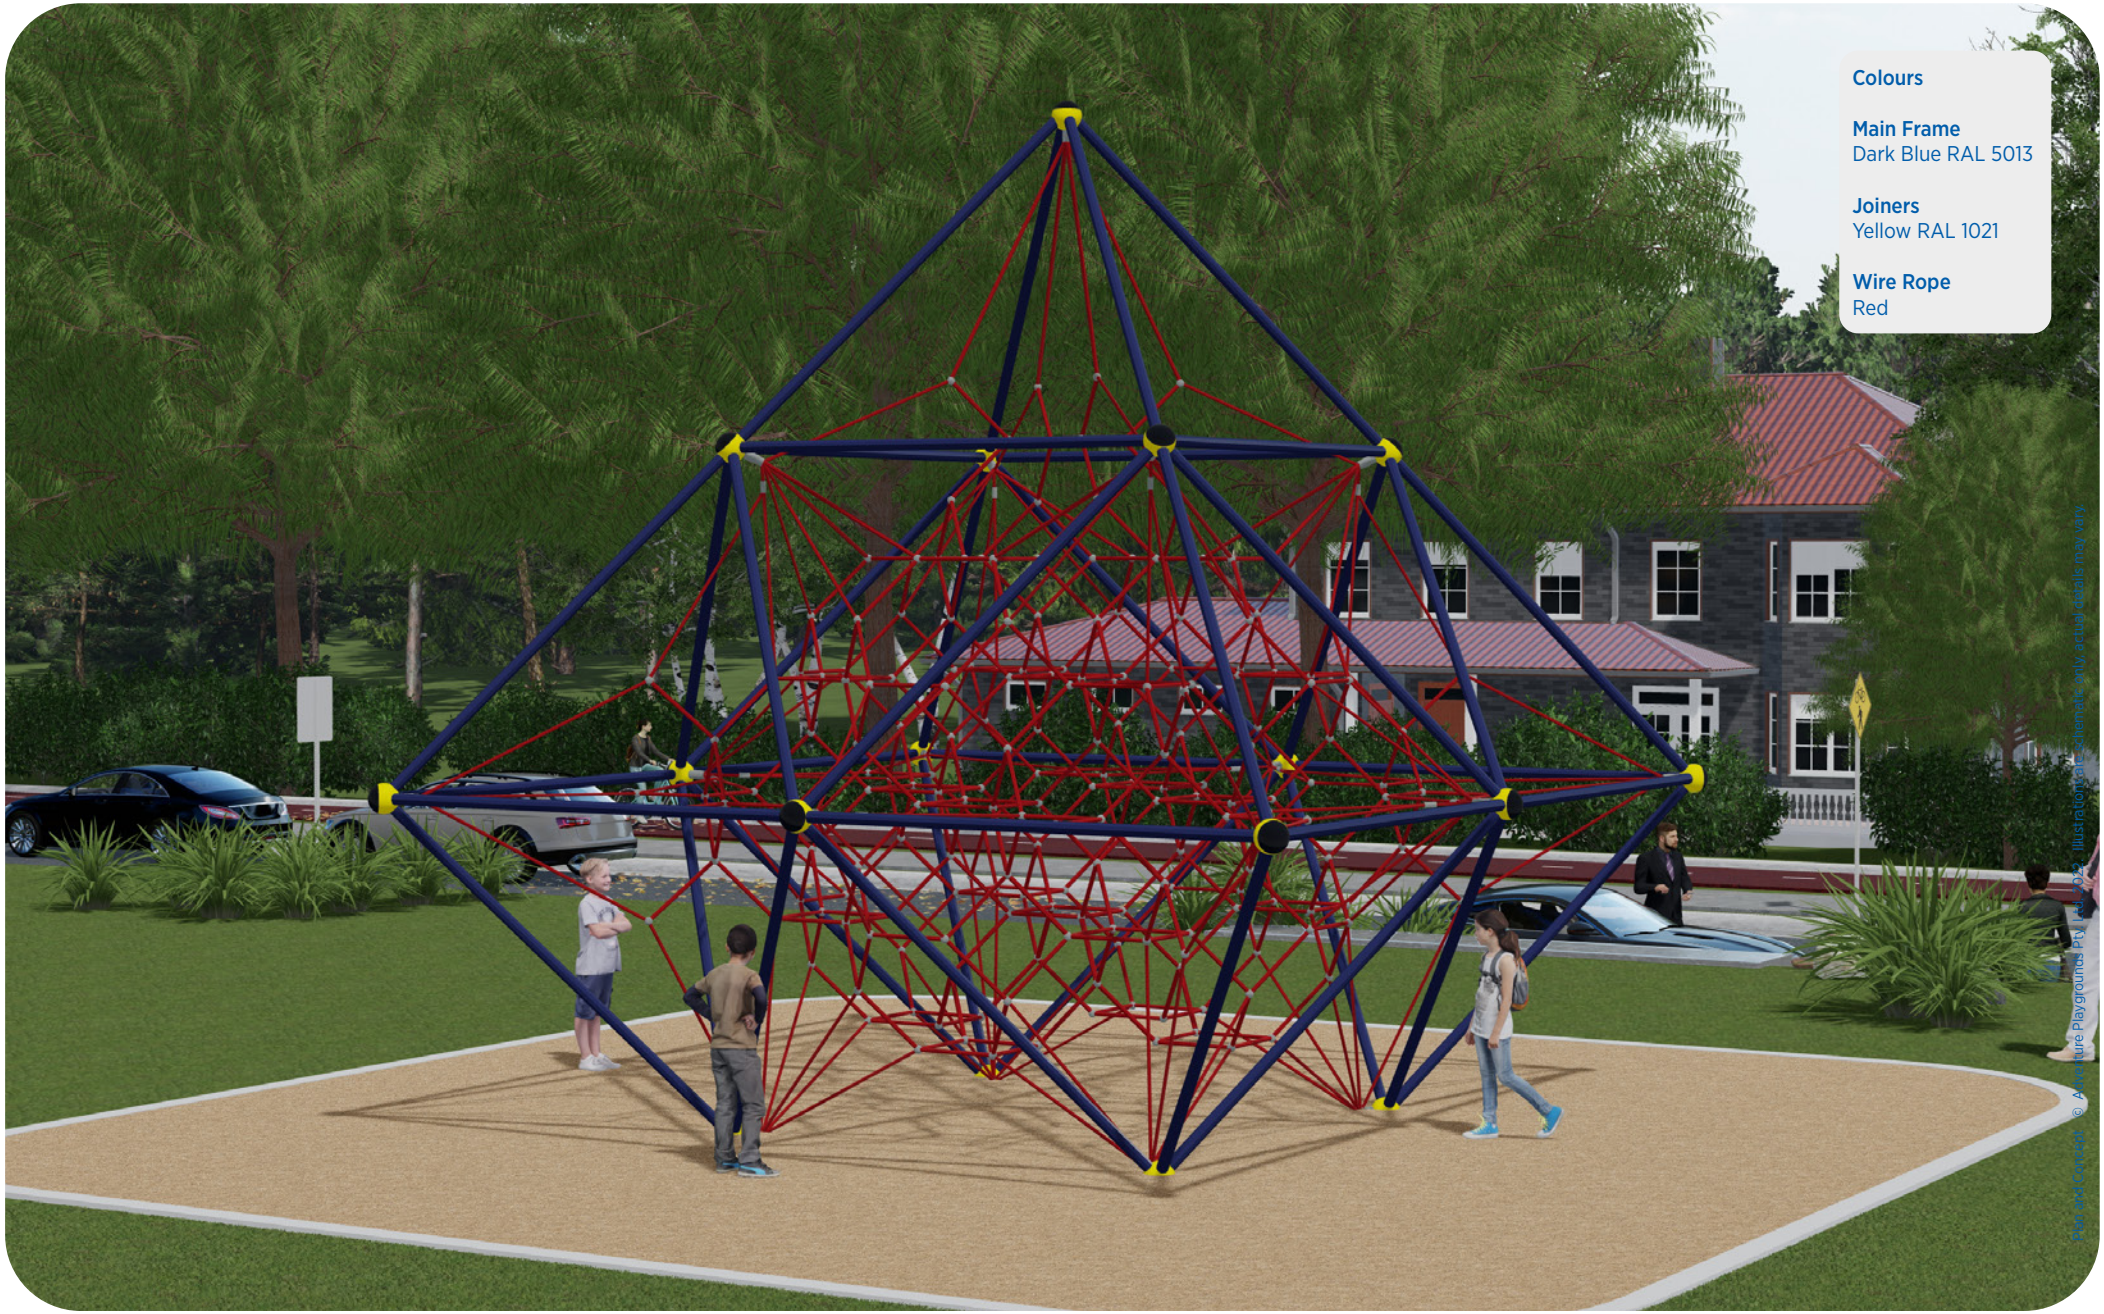


SCALE 1:100 0 1 2 3 4

- Provide undersurfacing in accordance with AS 4422:2016. Mulch undersurfacing should be 200mm minimum compacted depth.
- Plans and illustrations are schematic only, actual details may vary. Do not scale for dimensions. Allow 5% minimum additional clearance for site variations.
- FHOF - Free Height Of Fall as per AS 4685:2021
- GC - Ground Clearance under swing attachments used to calculate impact area, free space and FHOF
- Falling Space:

Minimum impact area as per AS 4685:2021

Required free space as per AS 4685:2021

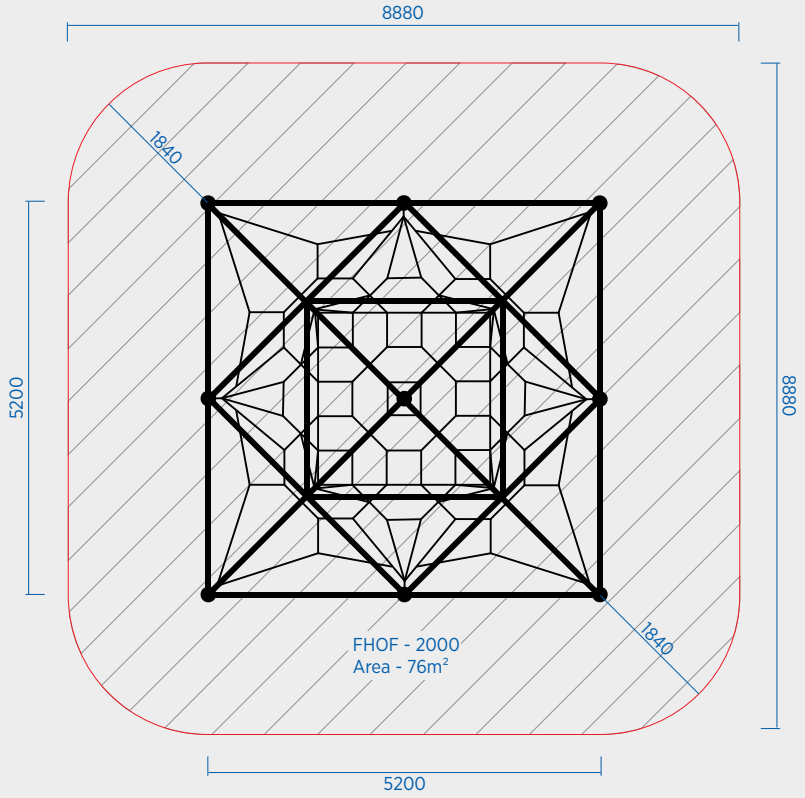Recommended clearance area

Circulation space as per AS 4685:2021

Plan and Concept © Adventure Playgrounds Pty. Ltd. 2022.

adventure+ | pinnacle+

**S1250S Mt Aspiring Steel Frame Structure**

Equipment and Impact Area Plan

@ sales@adventureplus.net.au
1300 237 587
adventureplus.net.au